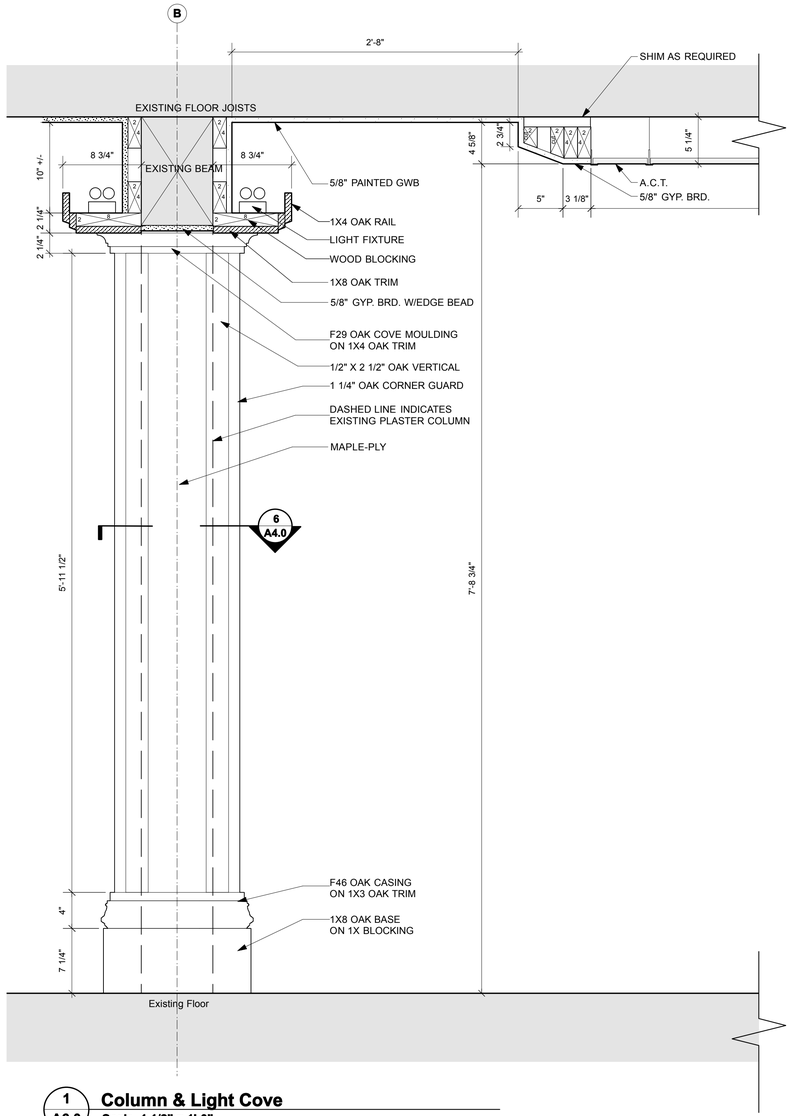

1 A6.0 Column & Light Cove

Scale 1 1/2" = 1'-0"

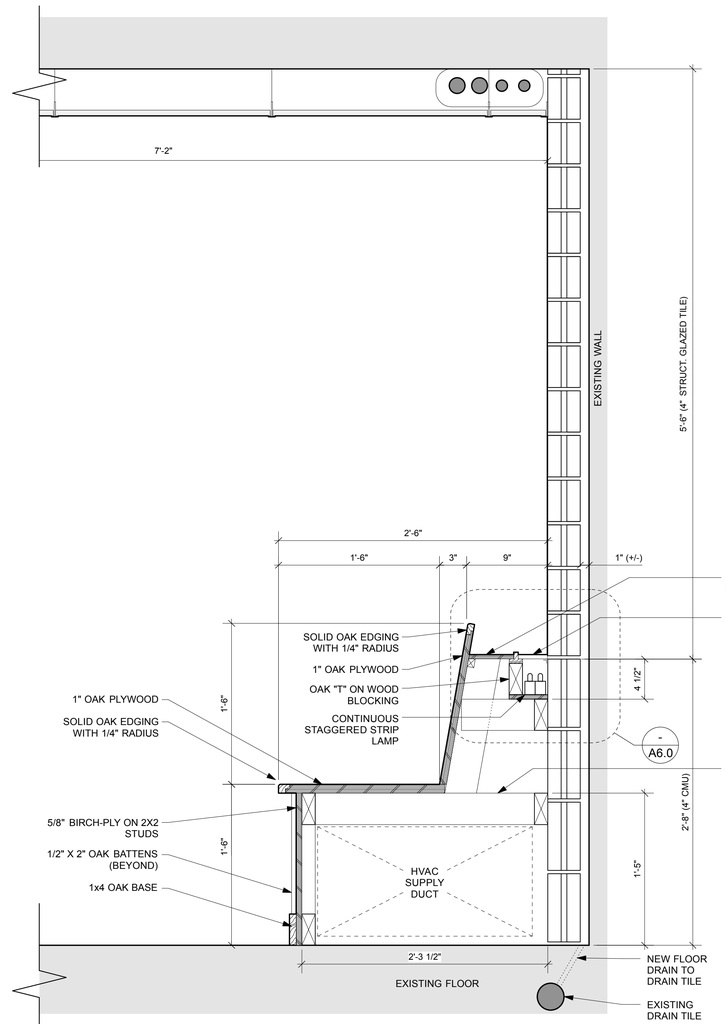

2 A6.0 Supply Cabinet

Scale 1 1/2" = 1'-0"

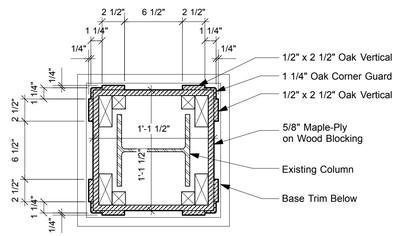

4 A6.0 Column Section

Scale 1 1/2" = 1'-0"

The Kubala Washatko Architects, Inc.
W61 N617 Mequon Avenue
Cedarburg, WI 53012
p: 262.377.6039 | f: 262.377.2954

PROJECT

St. Lucas Ev. Luth. Church

Addition & Remodel

2605 South Kinnickinnic
Milwaukee, WI 53207

OWNER

ST. LUCAS EV. LUTH. CHURCH

648 East Dover Street
Milwaukee, WI 53207

CONSTRUCTION MANAGER

CATALYST CONSTRUCTION

225 E. Mason St. Suite 600
Milwaukee, WI 53202
Tel: 414.727.6840 ext.100

STRUCTURAL ENGINEER

HARWOOD ENGINEERING CONSULTANTS, LTD.

255 North 21st Street
Milwaukee, WI 53233-2673
Tel: 414.475.5554

HVAC ENGINEER

FREDERICKSEN ENGINEERING

12308 Corporate Parkway, Suite 400
Mequon, WI 53092
Tel: 262.243.9090

PLUMBING ENGINEER

MUERMANN ENGINEERING

116 Fremont Street
Kiel, WI 53042
Tel: 920.894.7800

ELECTRICAL ENGINEER

POWERTEK ENGINEERING, INC.

20711 Watertown Road, Stuite C
Waukesha, WI 53186
p: 262.827.9575

LIGHTING DESIGNER

LMH LIGHTING

S95 W23135 Hawthorne Chasm Court
Big Bend, WI 53103
Tel: 414.349.6510

FOOD SERVICE

BOELTER COMPANIES

11100 W Silver Spring Road
Milwaukee, WI 53225-3196
Tel: 414.535.4749

REVISIONS

DATE

January 12, 2012

PROJECT NUMBER

195311

SHEET TITLE

Details

SHEET NUMBER

A6.0

PRELIMINARY: NOT FOR CONSTRUCTION

Copyright © 2012 The Kubala Washatko Architects, Inc.
All Rights Reserved